Book 4 Page 82

SECTION 5, TOWNSHIP 4 SOUTH, RANGE 21 EAST

LINE TABLE

LINE	BEARING	DISTANCE
L3	N 64°24'04" W	83.21'(C)
L16	S 76°17'17" E	65.31'(C)
L17	N 79°30'52" E	50.49'(C)
L19	N 01°26'10" W	13.00'(C)
L20	N 01°26'10" W	25.85'(C)
L21	N 01°26'10" W	20.00'(C)
L22	N 88°33'50" E	62.00'(C)
L23	S 01°26'10" E	20.00'(C)
L24	S 88°33'50" W	62.00'(C)
L25	N 01°26'10" W	31.00'(C)
L26	S 01°26'10" E	16.34'(C)
L27	S 01°26'10" E	16.33'(C)
L28	S 01°26'10" E	19.00'(C)
L29	S 01°26'10" E	19.33'(C)
L30	N 01°26'10" W	38.16'(C)
L31	N 01°26'10" W	38.63'(C)
L32	S 01°26'10" E	49.17'(C)

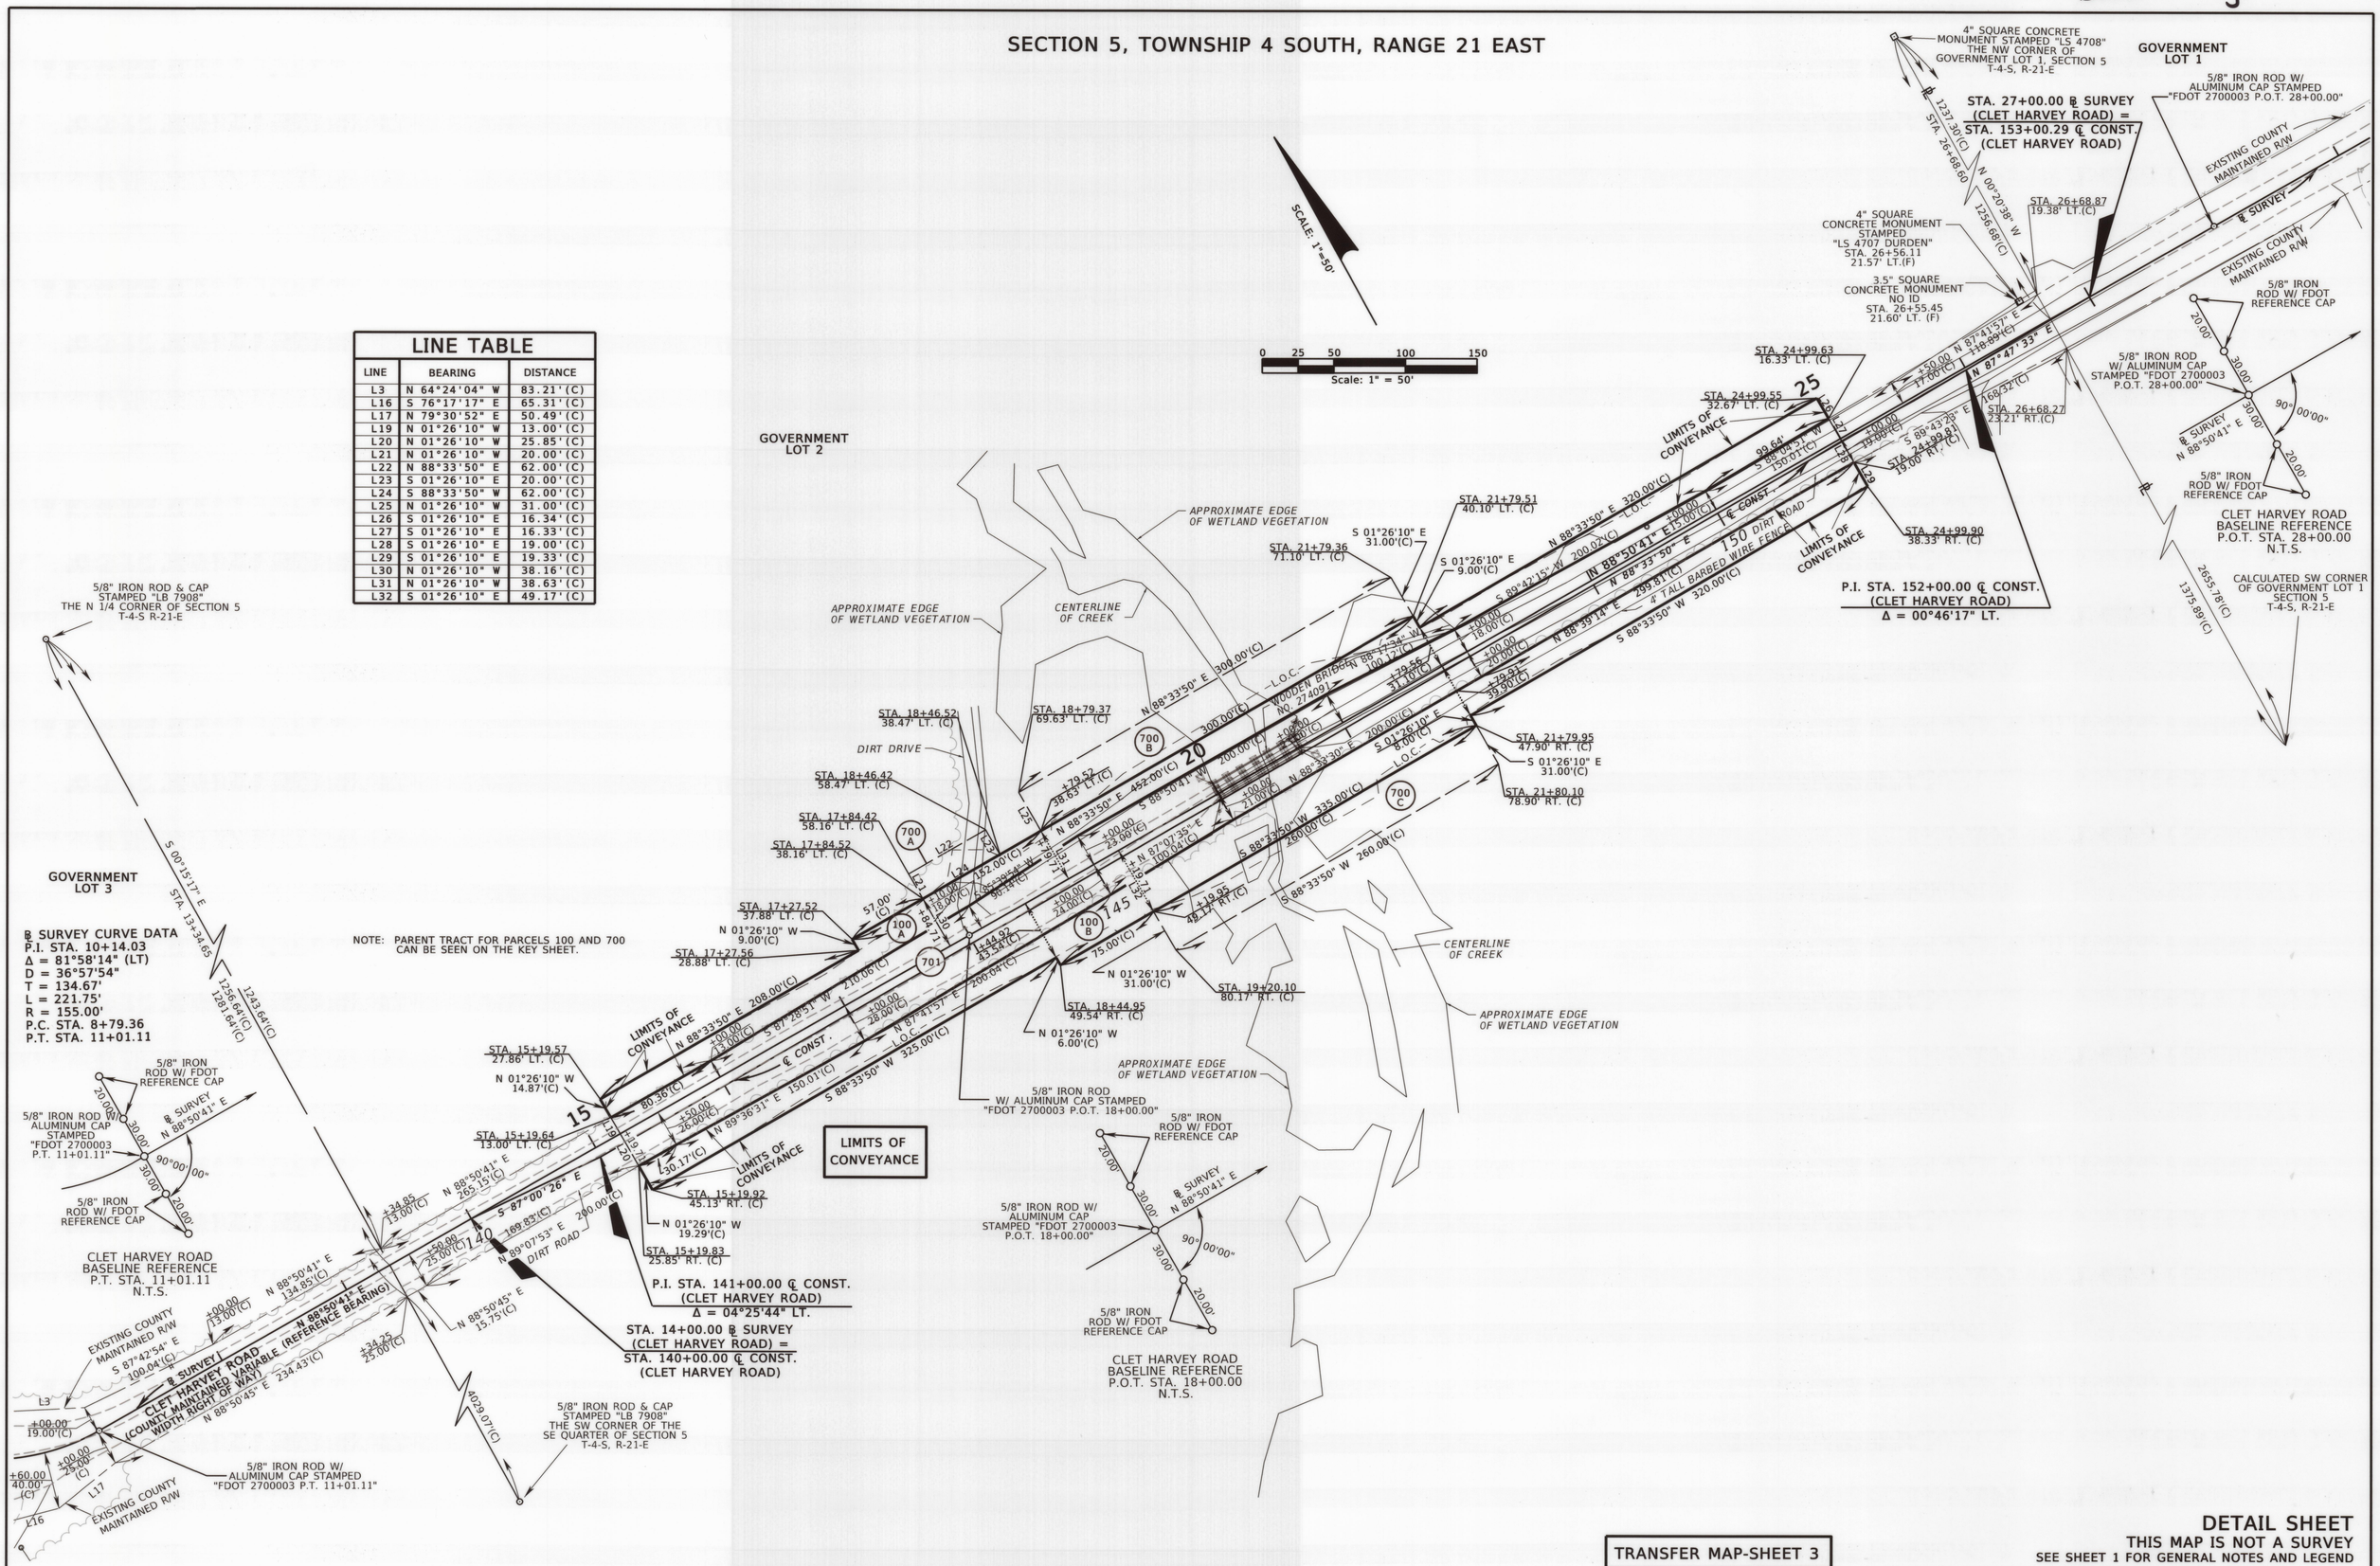

TRANSFER MAP-SHEET 3

DETAIL SHEET

THIS MAP IS NOT A SURVEY

SEE SHEET 1 FOR GENERAL NOTES AND LEGEND

CLET HARVEY ROAD BRIDGE OVER MUD LAKE SWAMP BRIDGE NO. 274091

RIGHT OF WAY MAP	FLORIDA DEPARTMENT OF TRANSPORTATION SURVEYING AND MAPPING	APPROVED BY / FOR THE DISTRICT SECRETARY — DATE 7/13/2021	REVISION	BY	DATE	REVISION	BY	DATE
			ADD TRANSFER INFO	S L	04/28/25			
			FDOT 100% REVIEW	BON	7/13/2021			

PRELIM	JEM	3/23/2021
CHECKED	J. HILL	3/23/2021
FINAL	JEM	6/25/2021

F.A.P. NO. D221-020-B — SECTION 27000

COUNTY ROAD NAME: CLET HARVEY ROAD — BAKER COUNTY

MAPS PREPARED BY: SAM SURVEYING AND MAPPING, LLC 2844 PABLO AVENUE TALLAHASSEE, FLORIDA 32308 850.385.1179

DATA SOURCE: SURVRD270003 JOB303.GPK

SCALE: 1" = 50'

F.P. NO. 4363301 — SHEET 3 OF 5